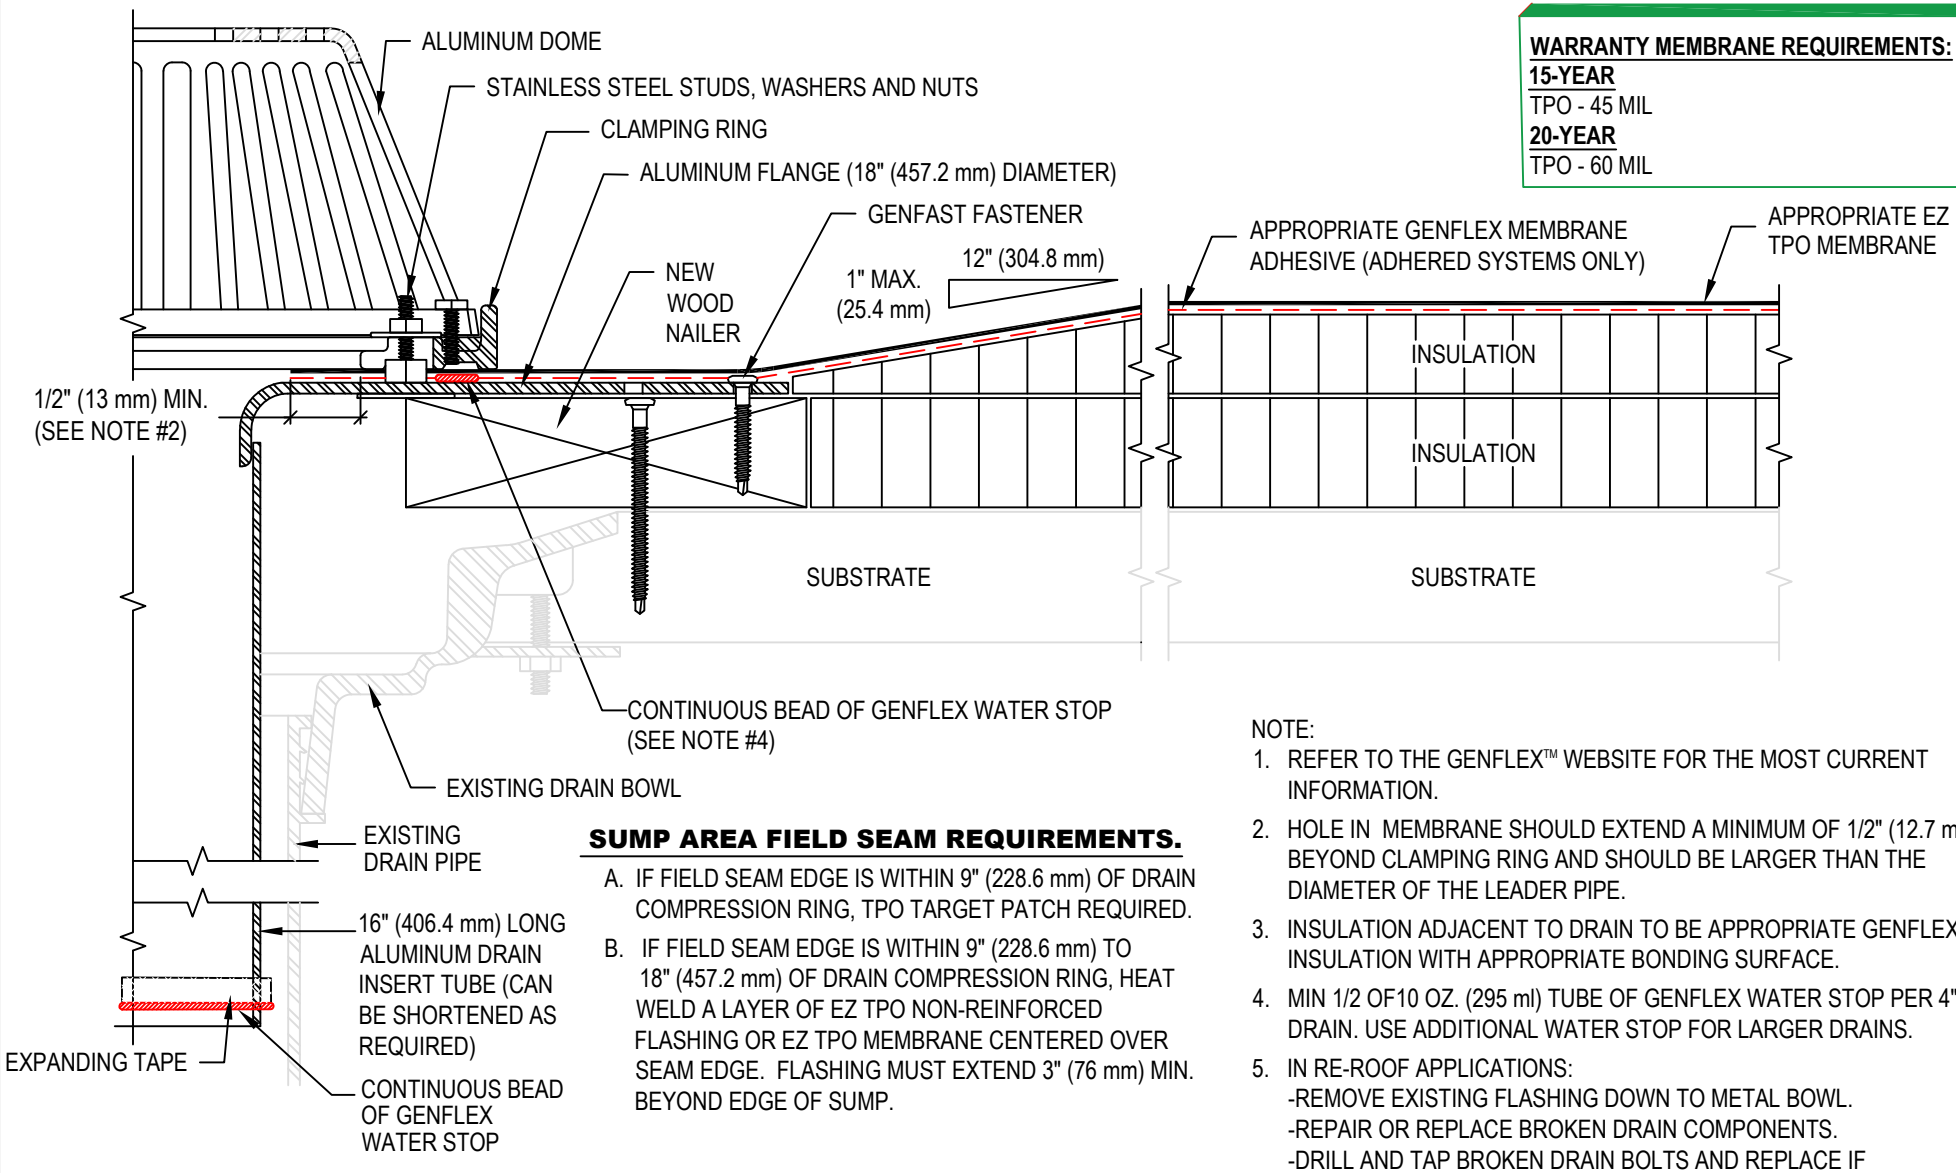

WARRANTY MEMBRANE REQUIREMENTS:

15-YEAR
TPO - 45 MIL

20-YEAR
TPO - 60 MIL

SUMP AREA FIELD SEAM REQUIREMENTS.

A. IF FIELD SEAM EDGE IS WITHIN 9" (228.6 mm) OF DRAIN COMPRESSION RING, TPO TARGET PATCH REQUIRED.

B. IF FIELD SEAM EDGE IS WITHIN 9" (228.6 mm) TO 18" (457.2 mm) OF DRAIN COMPRESSION RING, HEAT WELD A LAYER OF EZ TPO NON-REINFORCED FLASHING OR EZ TPO MEMBRANE CENTERED OVER SEAM EDGE. FLASHING MUST EXTEND 3" (76 mm) MIN. BEYOND EDGE OF SUMP.

NOTE:

1. REFER TO THE GENFLEX™ WEBSITE FOR THE MOST CURRENT INFORMATION.
2. HOLE IN MEMBRANE SHOULD EXTEND A MINIMUM OF 1/2" (12.7 mm) BEYOND CLAMPING RING AND SHOULD BE LARGER THAN THE DIAMETER OF THE LEADER PIPE.
3. INSULATION ADJACENT TO DRAIN TO BE APPROPRIATE GENFLEX INSULATION WITH APPROPRIATE BONDING SURFACE.
4. MIN 1/2 OF10 OZ. (295 ml) TUBE OF GENFLEX WATER STOP PER 4" DRAIN. USE ADDITIONAL WATER STOP FOR LARGER DRAINS.
5. IN RE-ROOF APPLICATIONS:
   -REMOVE EXISTING FLASHING DOWN TO METAL BOWL.
   -REPAIR OR REPLACE BROKEN DRAIN COMPONENTS.
   -DRILL AND TAP BROKEN DRAIN BOLTS AND REPLACE IF NECESSARY.

GENFLEX Roofing Systems	ROOF DRAIN INSERT	MAXIMUM WARRANTY: 20 Years	
	MATERIAL: EZ TPO / ACCEPTABLE SYSTEMS: ALL	ISSUE / REVISION DATE: 04/20/2026	DETAIL NO. EZT-D-03
GENFLEX: (800) 443-4272 www.genflex.com		NOT TO SCALE	