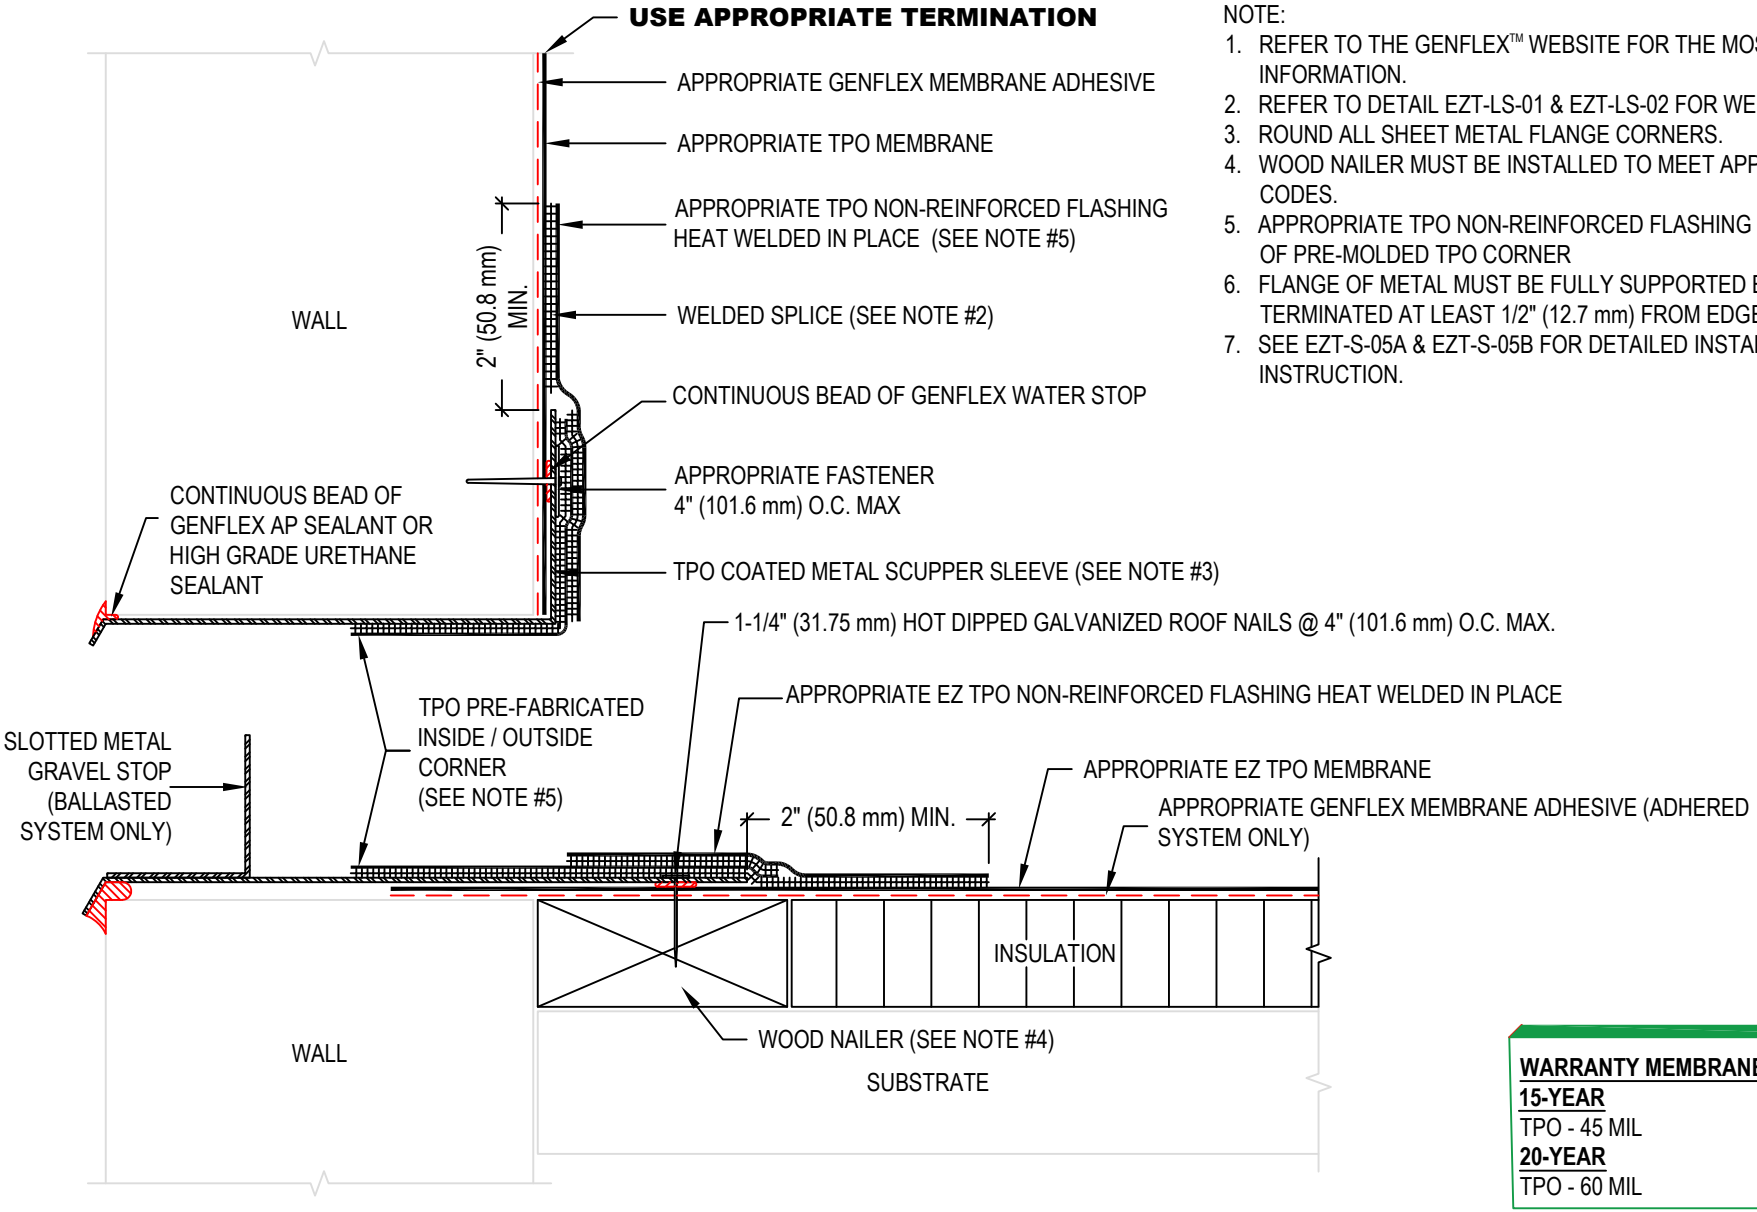

NOTE:

1. REFER TO THE GENFLEX™ WEBSITE FOR THE MOST CURRENT INFORMATION.
2. REFER TO DETAIL EZT-LS-01 & EZT-LS-02 FOR WELD WIDTH.
3. ROUND ALL SHEET METAL FLANGE CORNERS.
4. WOOD NAILER MUST BE INSTALLED TO MEET APPLICABLE BUILDING CODES.
5. APPROPRIATE TPO NON-REINFORCED FLASHING MAY BE USED IN LIEU OF PRE-MOLDED TPO CORNER
6. FLANGE OF METAL MUST BE FULLY SUPPORTED BY WOOD AND TERMINATED AT LEAST 1/2" (12.7 mm) FROM EDGE OF WOOD.
7. SEE EZT-S-05A & EZT-S-05B FOR DETAILED INSTALLATION INSTRUCTION.

WARRANTY MEMBRANE REQUIREMENTS:

15-YEAR
TPO - 45 MIL

20-YEAR
TPO - 60 MIL

GENFLEX Roofing Systems

THRU-WALL SCUPPER WITH TPO COATED METAL

MATERIAL: EZ TPO

ACCEPTABLE SYSTEMS: ALL

MAXIMUM WARRANTY: 20 Years

ISSUE / REVISION DATE: 04/20/2026

DETAIL NO. EZT-S-05

NOT TO SCALE

GENFLEX: (800) 443-4272 www.genflex.com