NOTE:

1. REFER TO THE GENFLEX™ WEBSITE FOR THE MOST CURRENT INFORMATION.
2. TPO EDGE CAULK IS REQUIRED ALONG ENTIRE UPSLOPE EDGE OF PEEL & STICK FLASHING WHEN ROOF SLOPE IS 1" (25.4 mm) PER FOOT OR GREATER.
3. FLANGE OF METAL MUST BE FULLY SUPPORTED BY WOOD AND TERMINATED AT LEAST 1/2" (12.7 mm) FROM EDGE OF WOOD.
4. TPO PEEL & STICK FLASHING MUST EXTEND TO WITHIN 1/4" (6.35 mm) OF THE METAL EDGE AND COVER FASTENERS BY A MINIMUM OF 2" (50.8 mm).

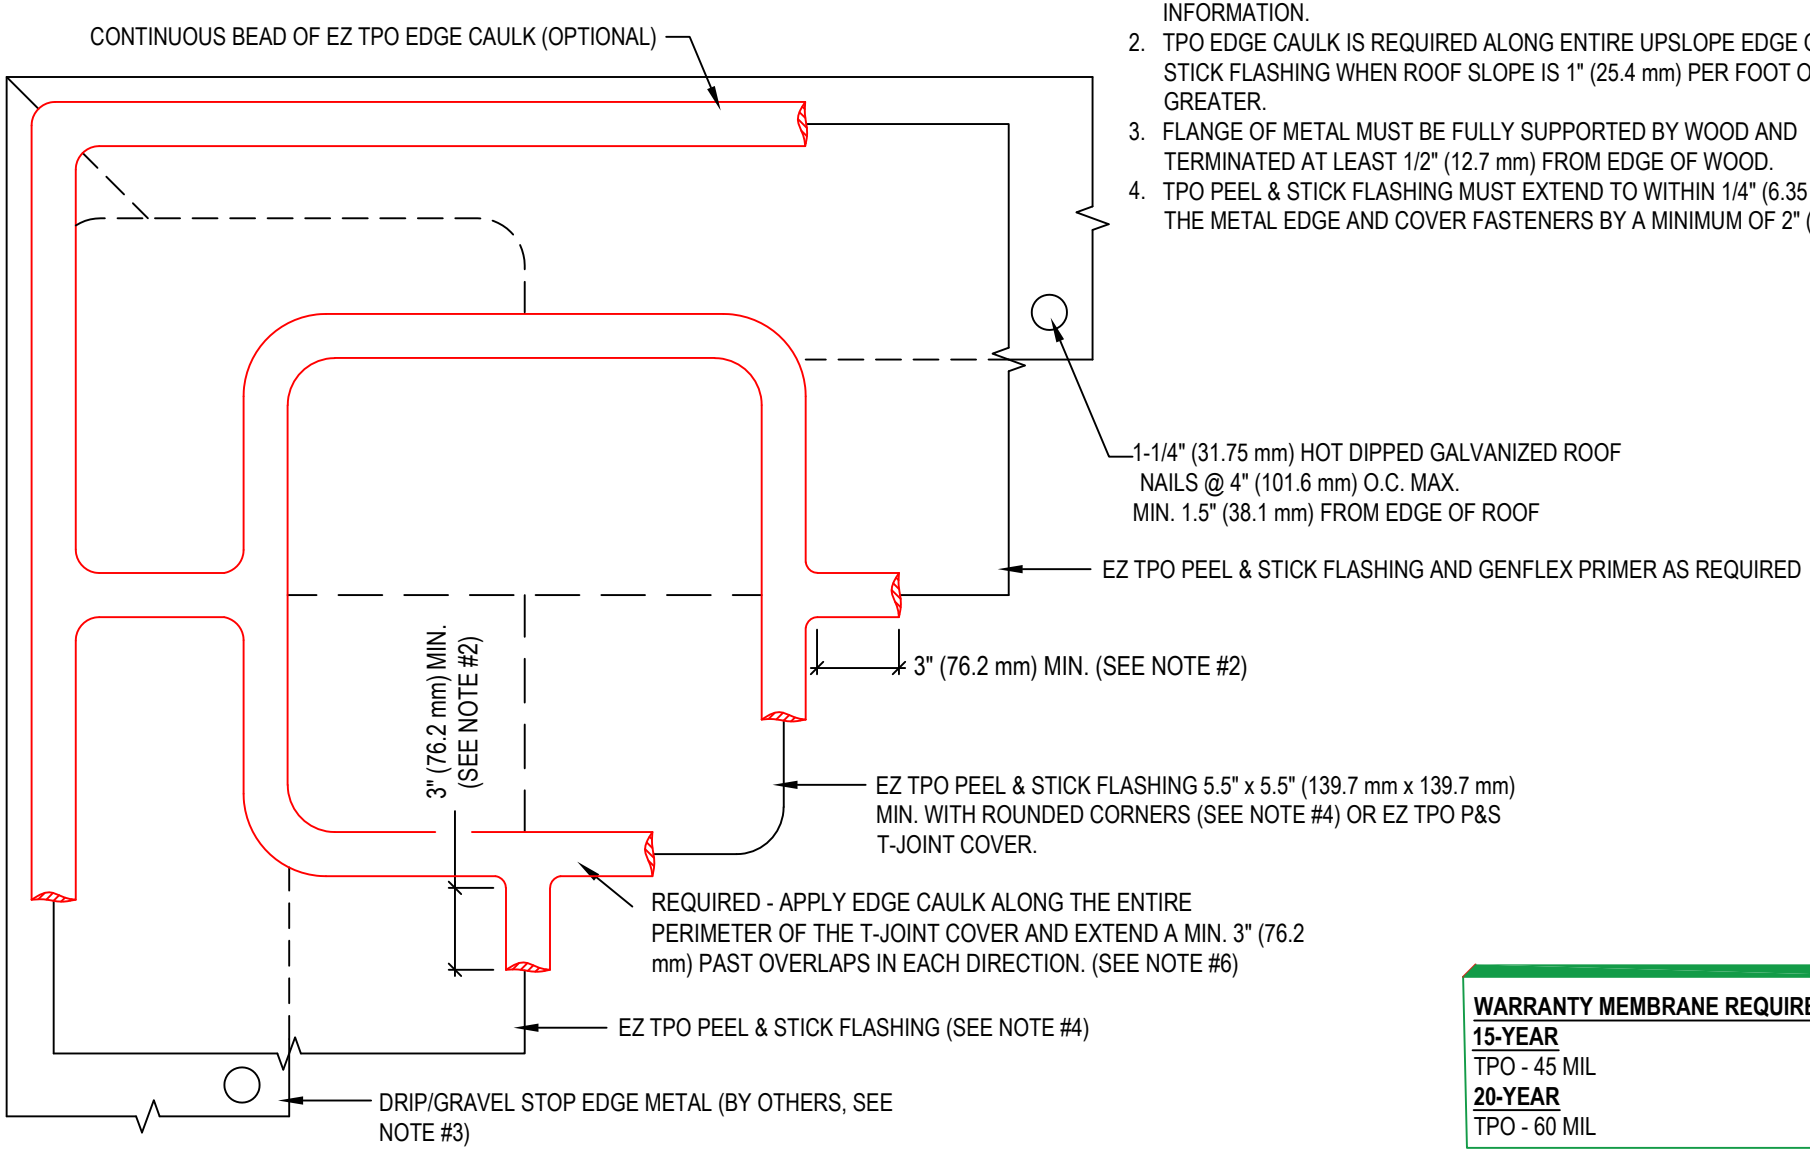


**WARRANTY MEMBRANE REQUIREMENTS:**

**15-YEAR**
TPO - 45 MIL

**20-YEAR**
TPO - 60 MIL

GENFLEX Roofing Systems

**ROOF EDGE AT CORNER WITH EZ TPO PEEL & STICK FLASHING**

MATERIAL: EZ TPO

ACCEPTABLE SYSTEMS: ALL

MAXIMUM WARRANTY: 20 Years

ISSUE / REVISION DATE: 04/20/2026

DETAIL NO. EZT-RE-25

NOT TO SCALE

GENFLEX: (800) 443-4272 www.genflex.com