




NOTE:

1. REFER TO GENFLEX™ WEBSITE FOR MOST CURRENT INFORMATION.
2. COMPRESSIBLE TUBE (SUPPLIED BY OTHERS) DIAMETER MUST EXCEED THE DECK OPENING BY 50% MIN. OR DESIGNED MOVEMENT (WHICH EVER IS GREATER). LEAVE RELEASE LINER ON P&S MEMBRANE AT COMPRESSIBLE TUBE AREA.
3. FIELD MEMBRANE FORMED INTO RETAINER TO SUPPORT FOAM ROD.
4. BAR ANCHOR MAY BE USED IN LIEU OF 2" METAL PLATES. REFER TO "BT" DETAILS FOR SPECIFIC BASE TIE-IN INFORMATION, REQUIREMENTS AND OPTIONS.
5. WOOD NAILER MUST BE INSTALLED TO MEET APPLICABLE BUILDING CODES.
6. REFER TO EZE-PS-LS-06 FOR ADDITIONAL LAP SPLICE REQUIREMENTS.
7. APPROVED PRIMERS INCLUDE GENPRIME, CLEAR PRIMER AND ALL PURPOSE LVOC PRIMER. APPROVED PRIMER REQUIRED ON ALL VERTICAL SURFACES.
8. STANDARD EPDM MEMBRANE OR CURB FLASHING WITH BONDING ADHESIVE MAY BE USED AS FLASHING IN LIEU OF EZ EPDM PEEL & STICK.

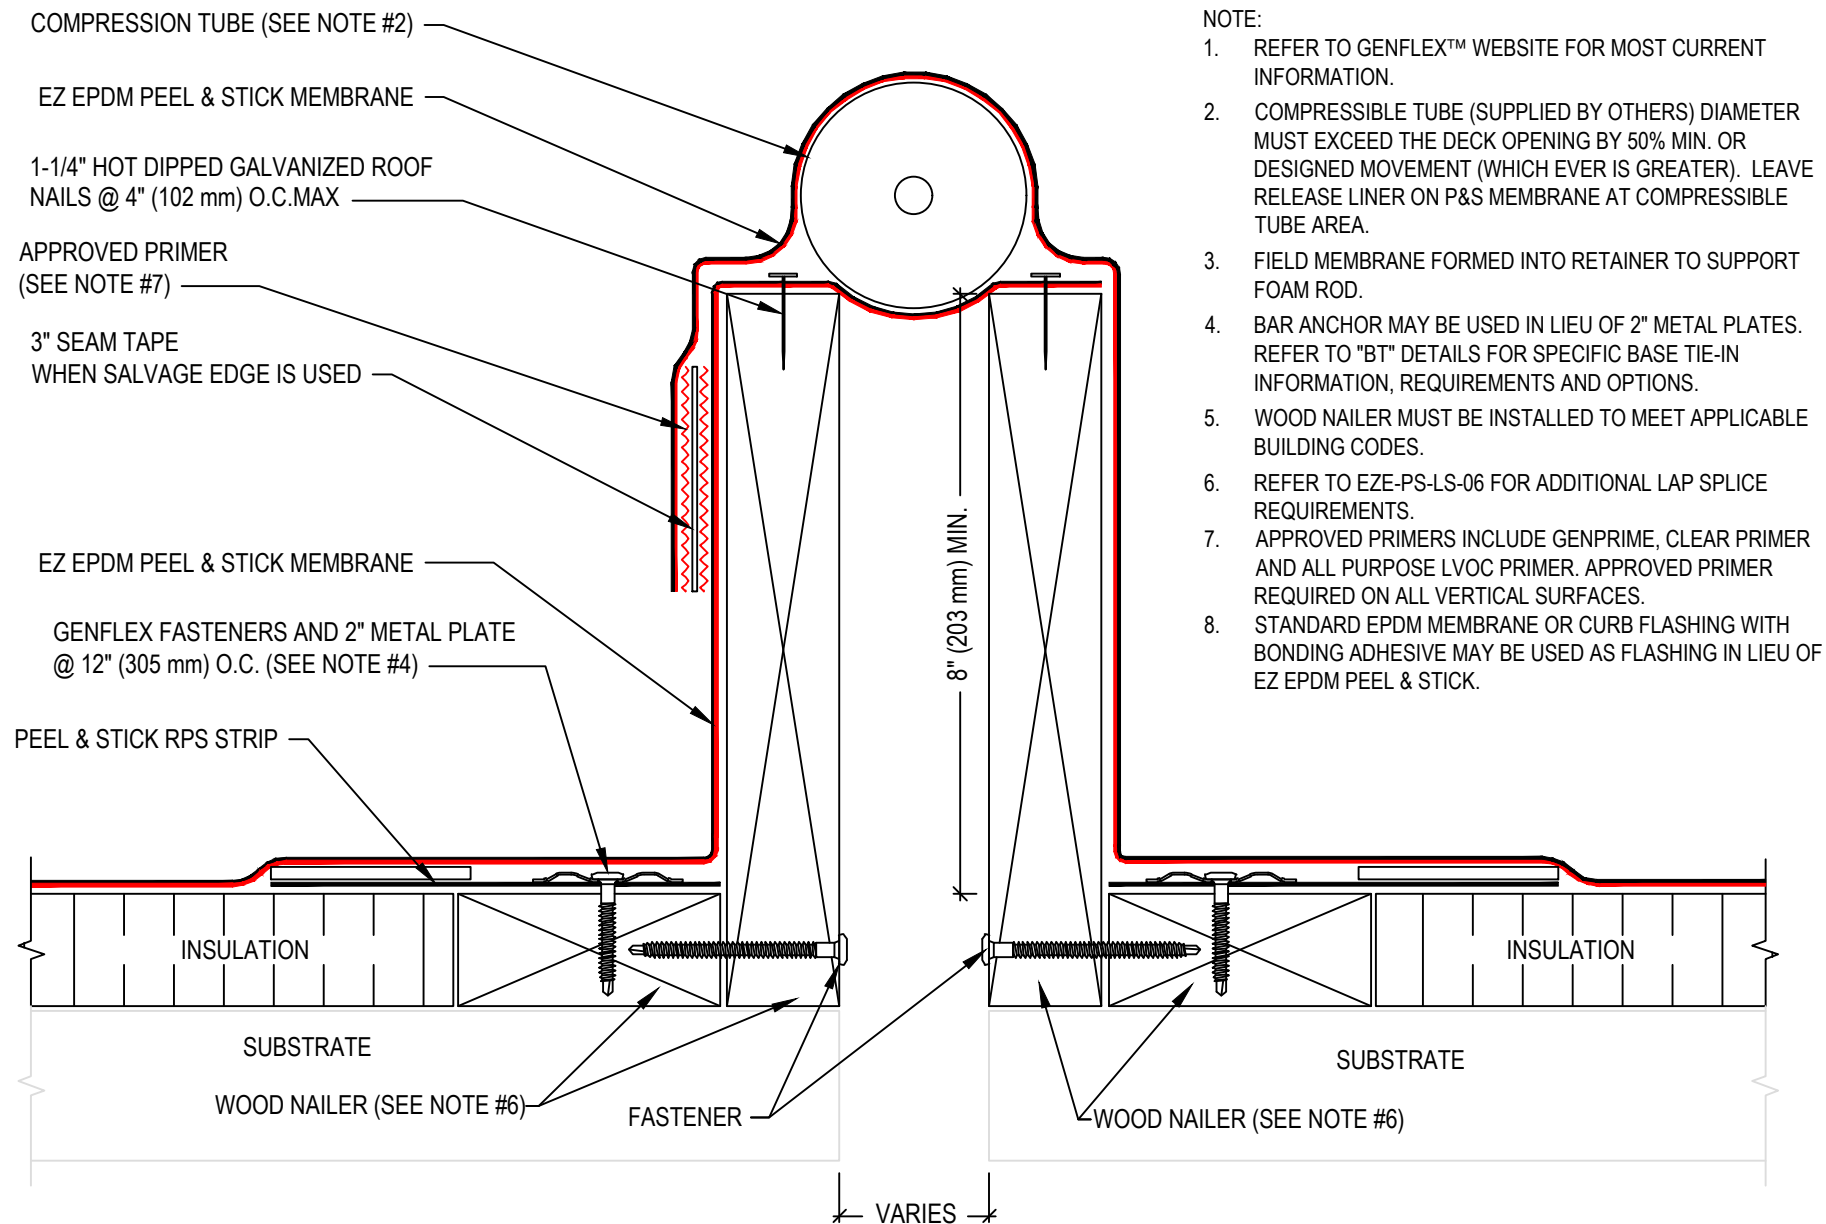

EXPANSION JOINT (FIELD FABRICATED) PEEL & STICK RPS CURB TO CURB

GENFLEX

ACCEPTABLE SYSTEMS: EZ EPDM PEEL & STICK™ SELF ADHERED

MAXIMUM WARRANTY: 20 Years

ISSUE / REVISION
DATE:

09/23/2026

DETAIL NO.

EZE-PS-E-05

(800) 443-4272 www.genflex.com

NOT TO SCALE